
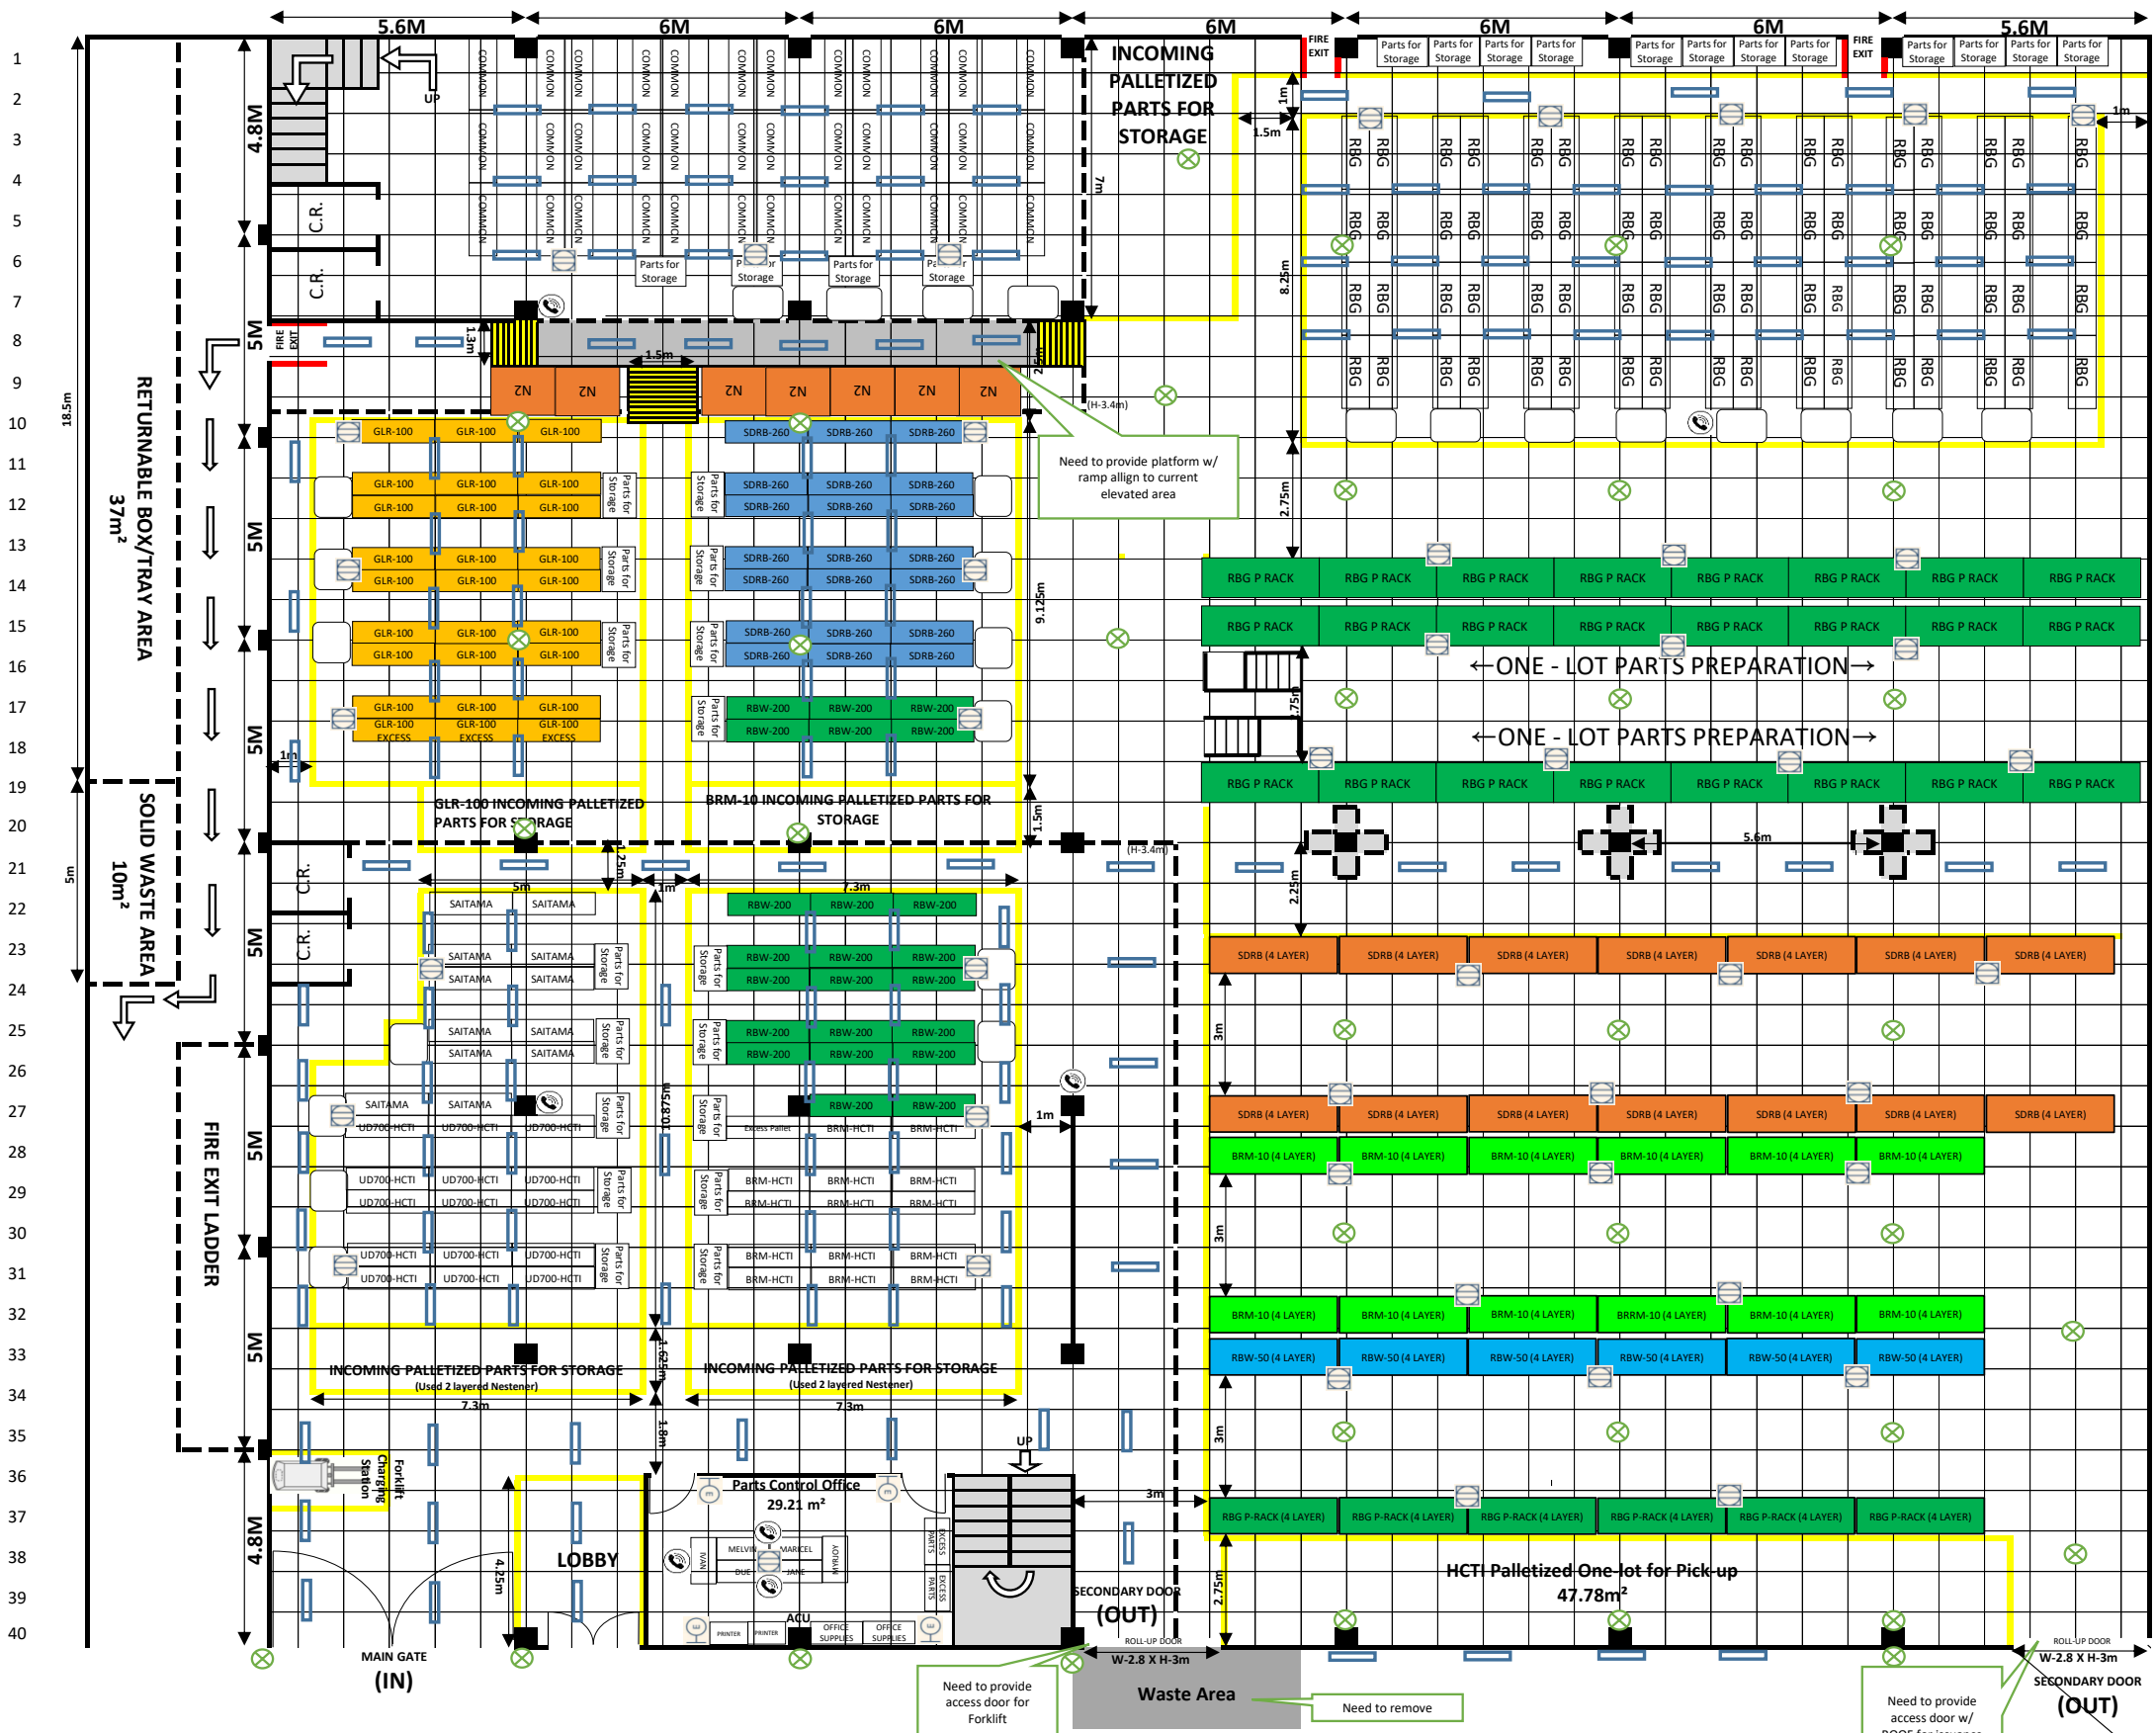


TOTAL: 2179.76m²

Tomoyuki Ozawa	Sheryl Ramirez	Ivan Daniel Macob
Chief Operating Officer	PPIC Dept Head	WH Supervisor
Approved by	Checked by	Prepared by

GPI-09 WAREHOUSE LAY-OUT

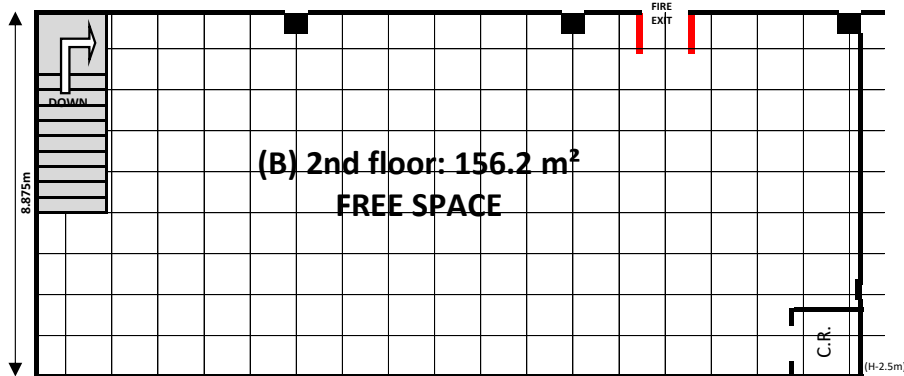

Small Rack/Tray Total Cost-Php812,700

X-NOT APPROVED

1. Air conditioning of Area
(X) OPTION1: Installation of Airconditioning Units in Small Rack Area / Provision Sunits of Iwata in High Rack Area
(O) OPTION2: Installation of 1 ACU(Split type) in Parts Control Office / Provision of 37units ([Php62,701.68](#)) of Standfan in Small Rack Area / 5 units ([Php125,000](#)) of IWATA Air Cooler in High Rack Area
2. Installation of 37 (Php185,000) Flood lights for High RACK, & 51 Secondary Lights for Small RACK.
Additional 89 (Php115,700) secondary lights for better illumination of Area **(O)**
3. Renovation of Walls:
a. Providing (2) Access Door for Forklifts/Hightener for Loading/Unloading of Incoming/Outgoing parts **(O)**
b. Providing (1) Access Door w/Ramp&Side Rail in GPI-2 going to GPI-9 for Forklifts during transferring of Parts. (O)
4. Purchasing of Small Racks, Small Tray & Big Tray for RBW-200 New Model **(O)**
5. To enclose Parts Control Office (Wall/Partition) **(O)**
6. Renovation of Locker ROOM, additional Partition&Door **(O)**
7. Installation of Platform w/ RAMP **(O)**
8. Additional Tables/Chairs for Pantry/Resting Area **(O)**
9. Installation of 7 Telephone **(O)**
10. Installation of Power supply for Computers, Printers, Standfan, Flood lights, Secondary Lights, IWATA Aircooler, Forklift Charger **(O)**

